Name of Work: Drilling of Borewell and Providing Pump, motor and Providing Pipeline in ward no. 06 Thanisandra.

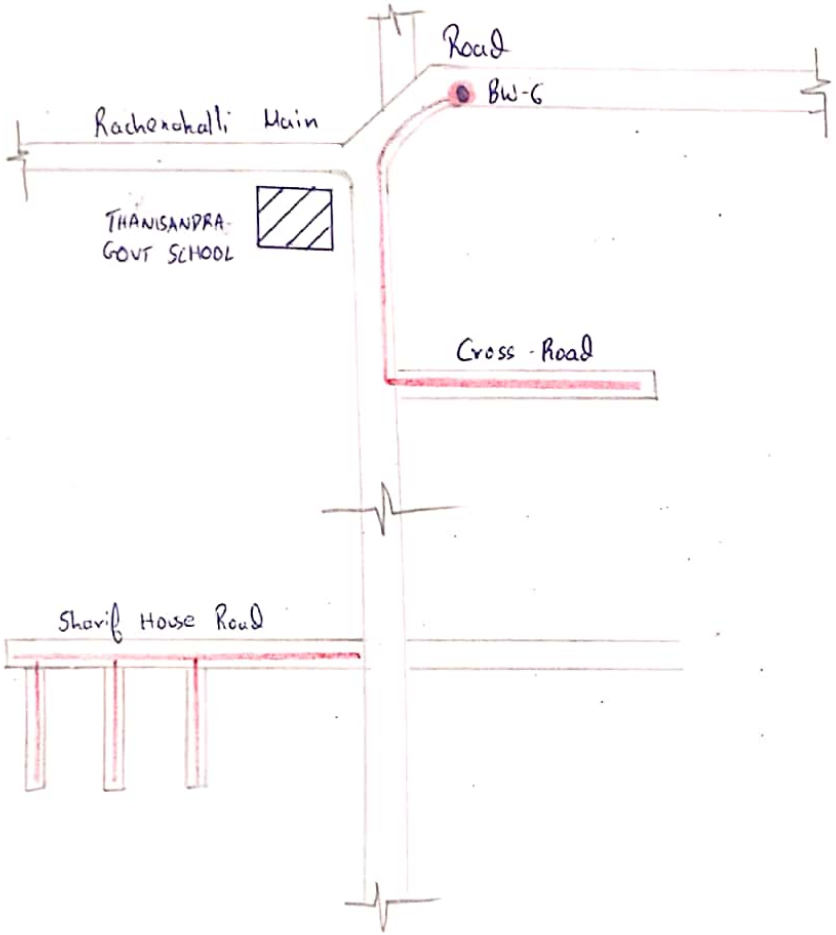

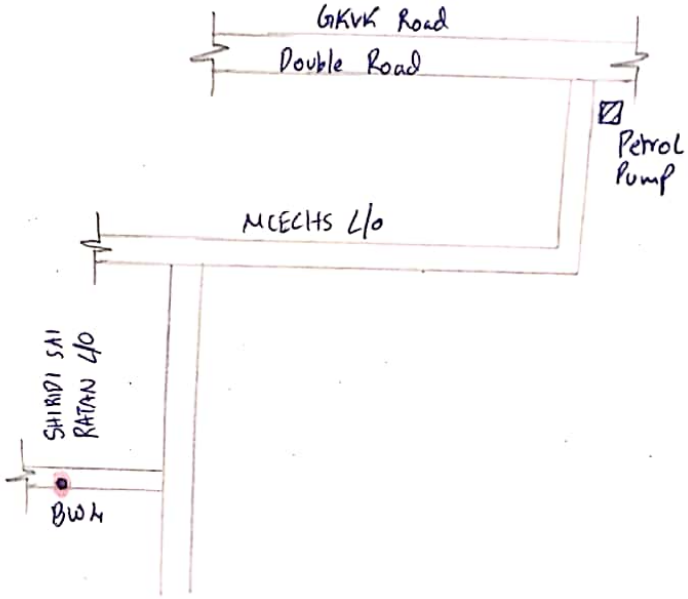

ಸಹಾಯಕ ಅಧಿಯುಷ್ಯರು
ಬಿ.ಬಿ.ಎಂ.ಪಿ ಬ್ಯಾಟರಾಯನಪುರ ಉಪ ವಿಭಾಗ

Scanned by CamScanner

Name of Work: Drilling of Borewell and Providing Pump, motor and Providing Pipeline in ward no. 06 Thanisandra.

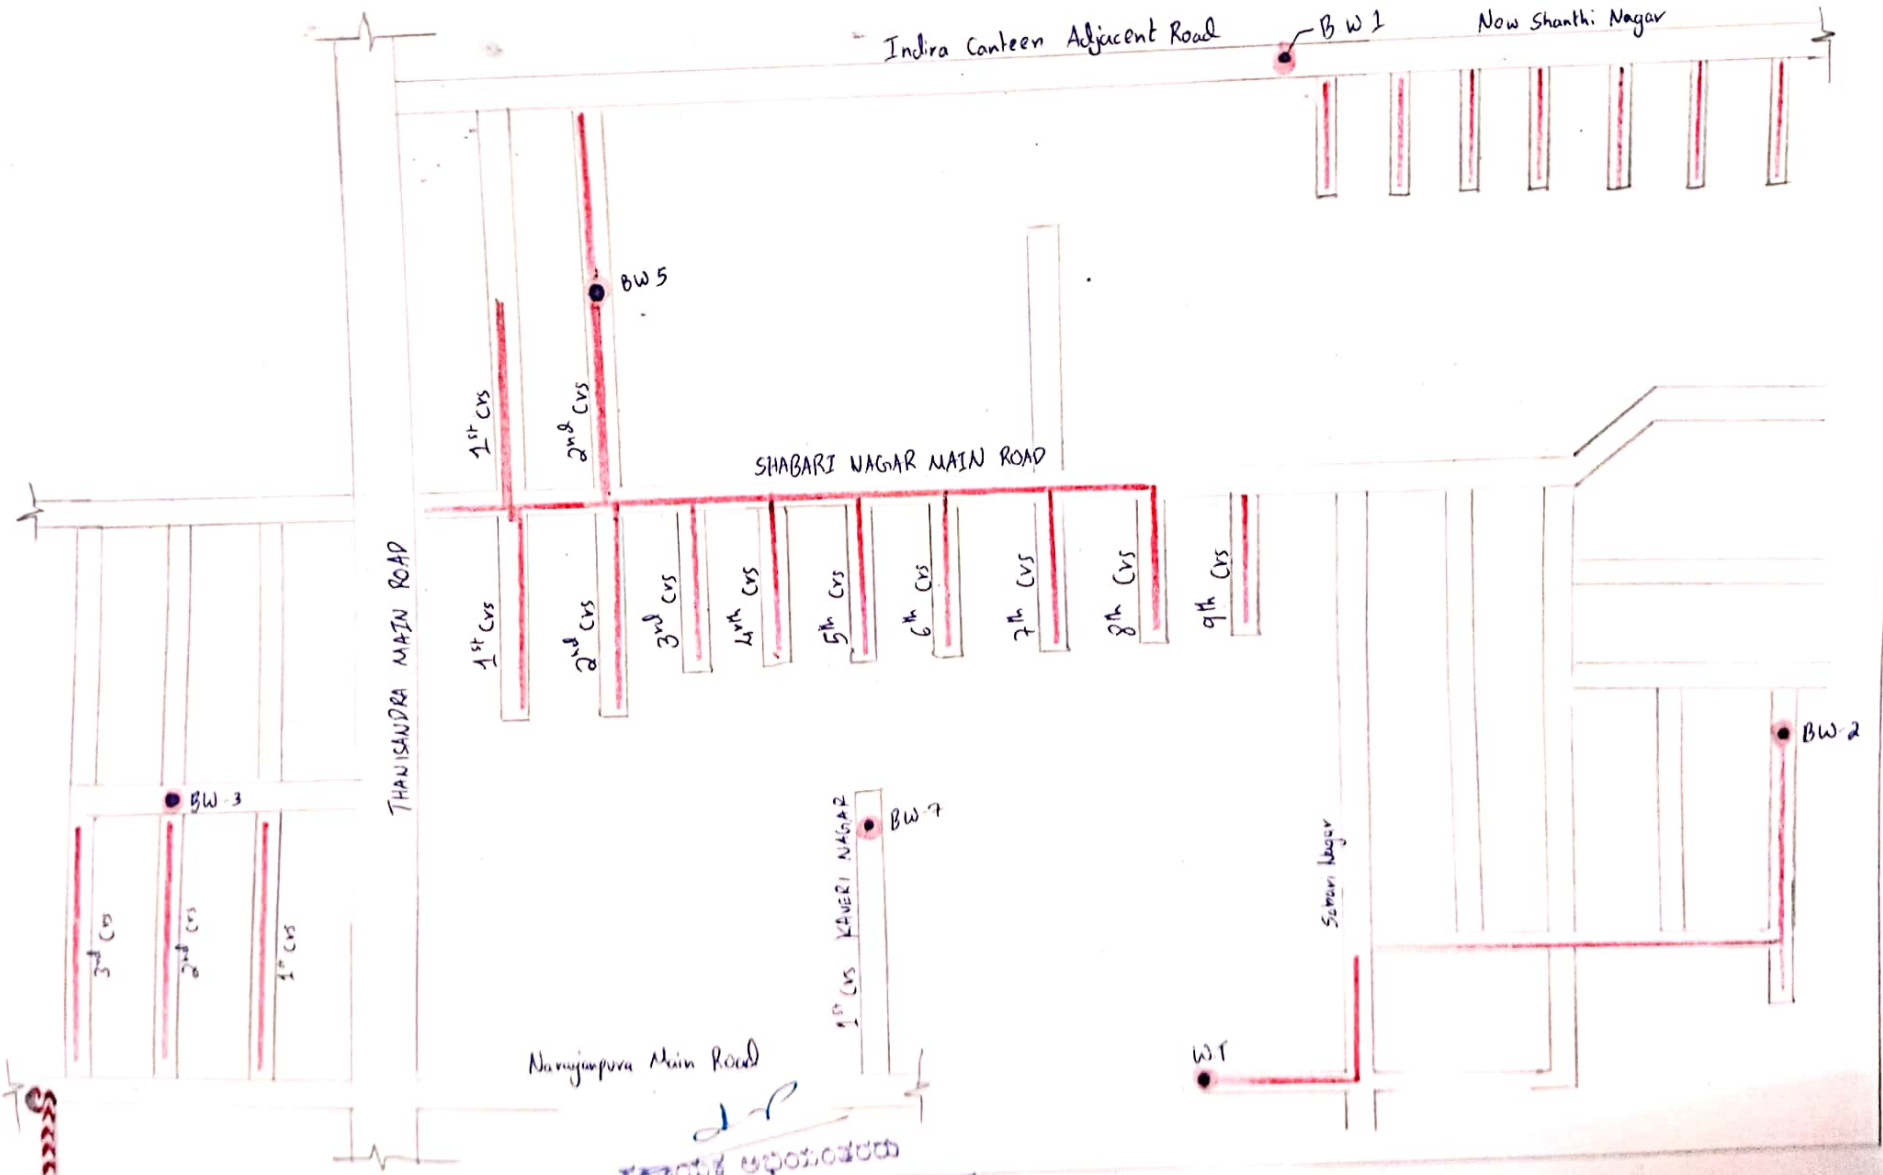

Scanned by CamScanner